SITE PLAN:

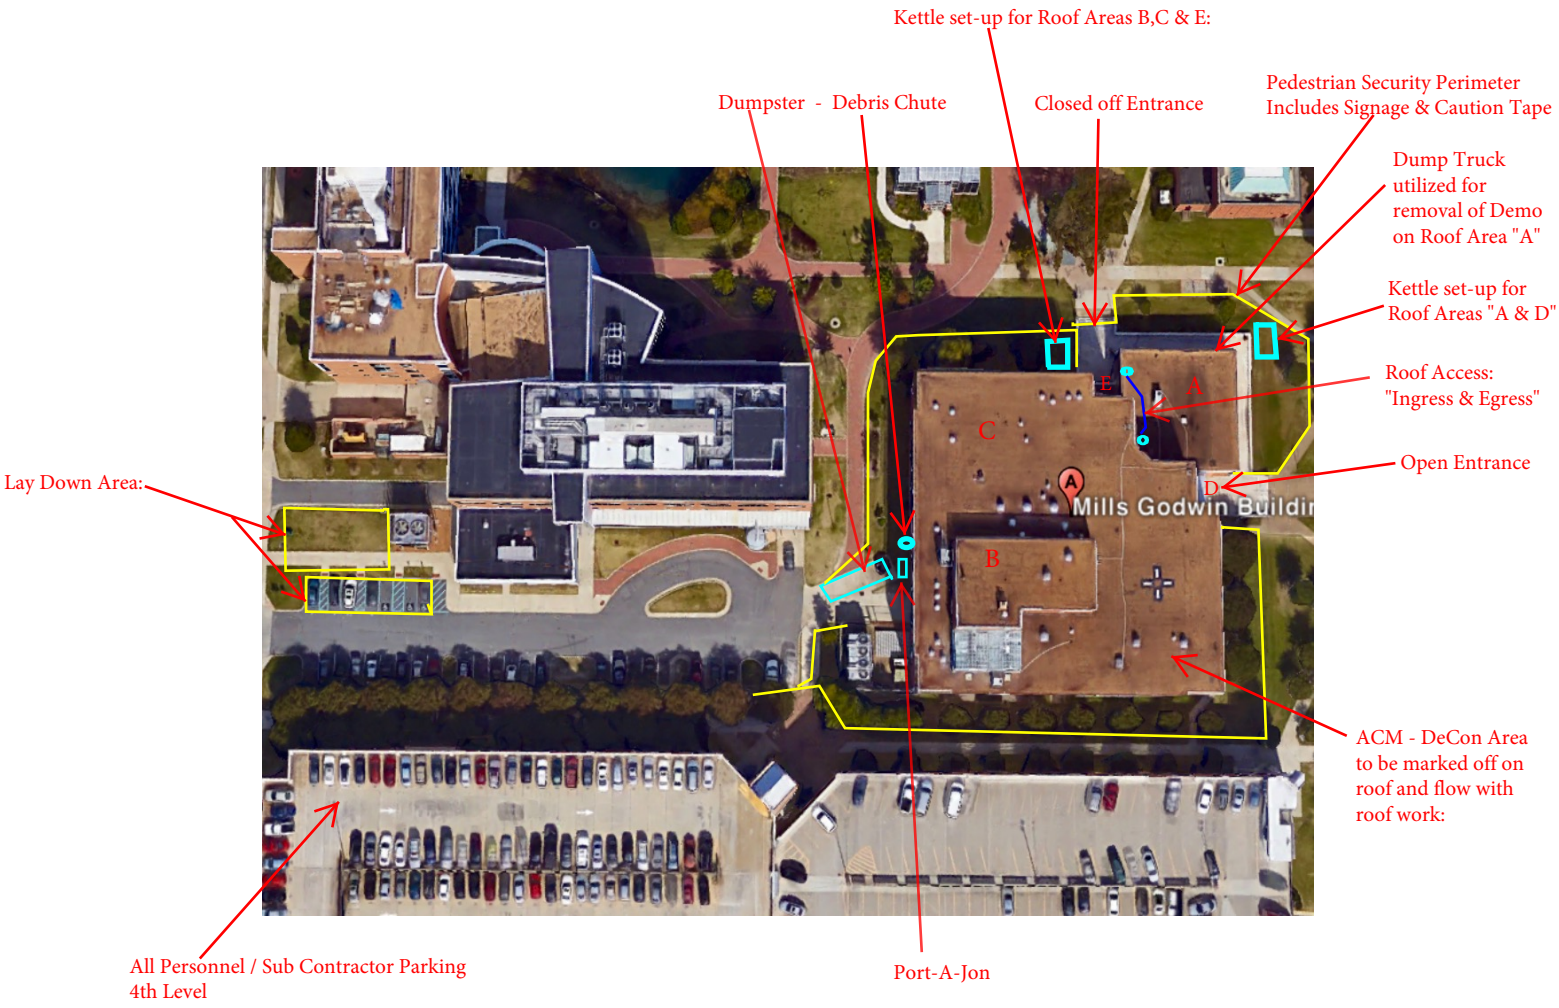

ODU - Mills Godwin Building

State Project Code: 221-A4221-008